

MULTAN MILE

MULTAN'S RETAIL AND LIFESTYLE DESTINATION



03 · MULTAN MILE




Multan's new place to shop, dine and do business.

Multan Mile is a commercial district of 355 plots near Multan Public School. Shops, offices, restaurants and squares are laid out as streets you can walk.

04 · LOCATION

Three roads, one address

The main gate is on Main Multan Avenue. Multan Public School Road and Green Avenue form the other two sides.

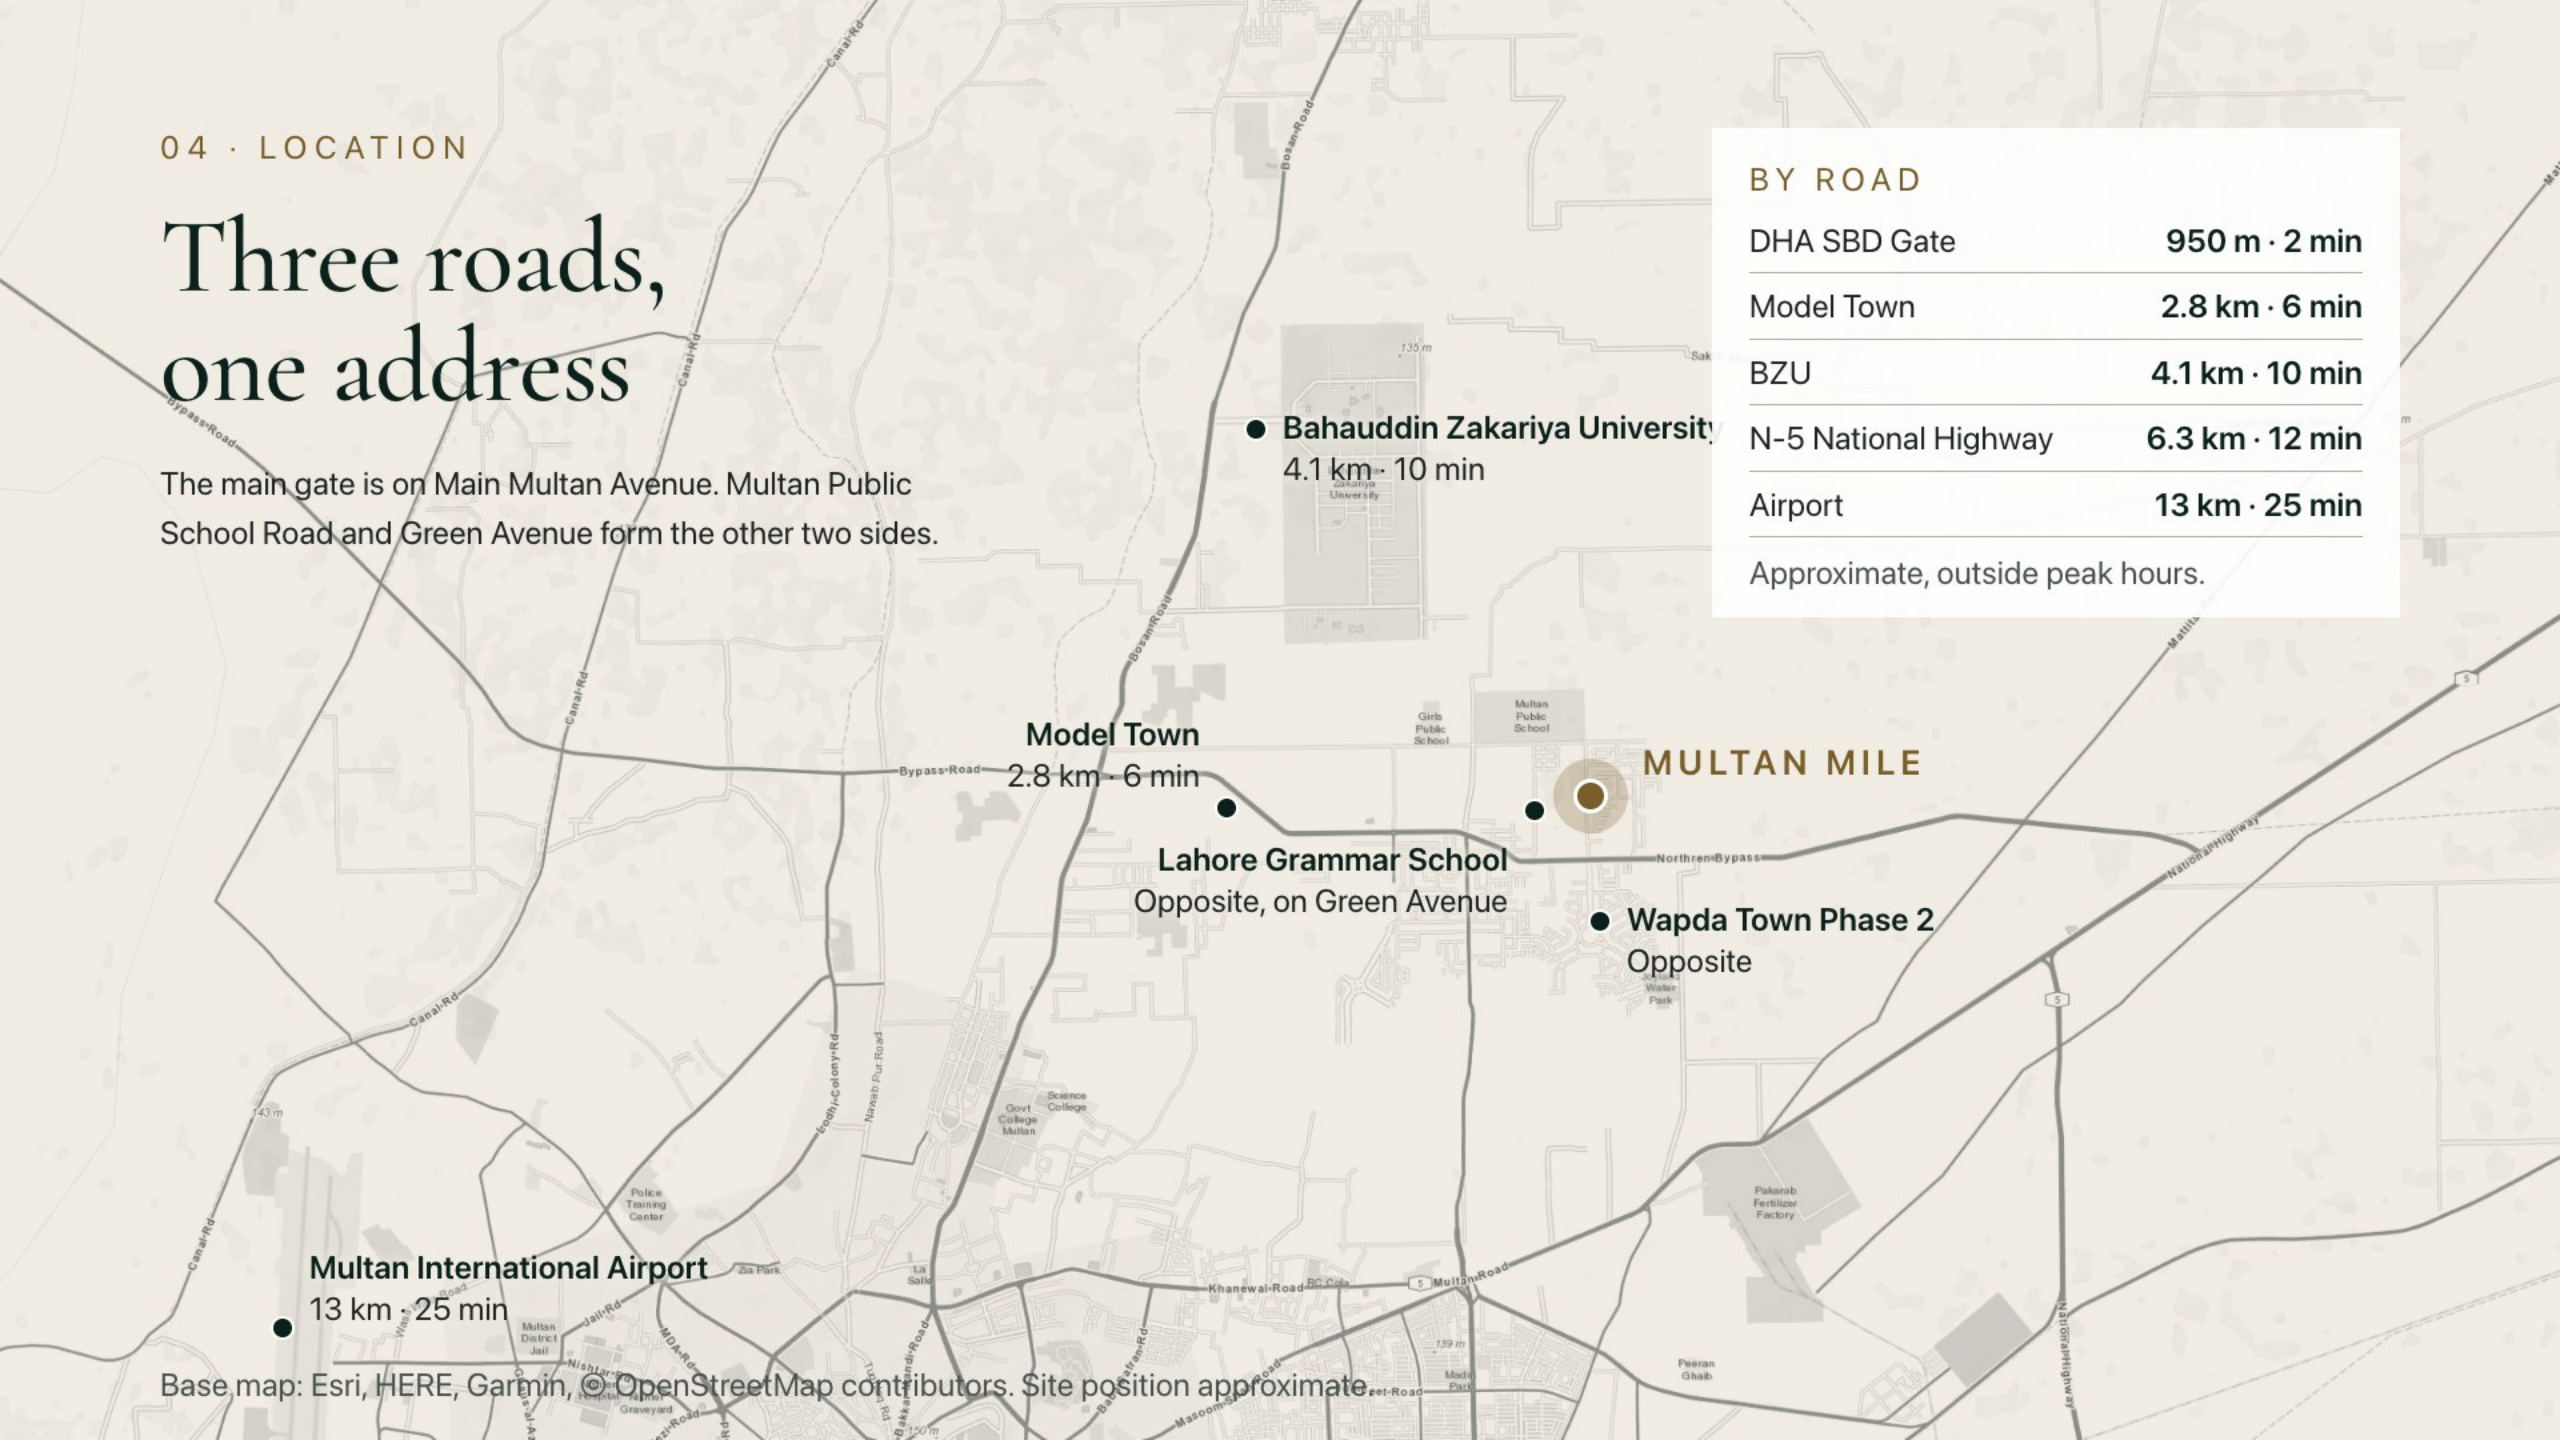

BY ROAD

DHA SBD Gate	**950 m · 2 min**
Model Town	**2.8 km · 6 min**
BZU	**4.1 km · 10 min**
N-5 National Highway	**6.3 km · 12 min**
Airport	**13 km · 25 min**

Approximate, outside peak hours.

Base map: Esri, HERE, Garmin, © OpenStreetMap contributors. Site position approximate.



THE MASTERPLAN

One gate, two high streets, three plazas

54 acres · 355 plots · 2,000+ parking spaces



1 Main gate

2 The Boulevard

3 The Walk, parking below

4 Central Plaza and feature retail

5 Taksim Streets

6 Family Hub

7 Urban Living

Layout plan, 26 October 2026.
Not to scale.

07 · ARRIVAL AND BUSINESS FRONT



Arrive through the gate

The main gate opens onto The Boulevard, a landscaped dual carriageway lined by Blocks A and B. Office towers and banks are planned at the entrance, and a hotel is planned for a later phase.

08 · THE BOULEVARD

The spine of the district


A tree-lined dual carriageway with parking and footpaths, running between three roundabouts. Blocks A and B face it, so every shopfront there is seen from the road. A heritage tram is planned to loop the whole district.

232 ft
across, plot to plot

20 min
a full tram loop




01
MARA

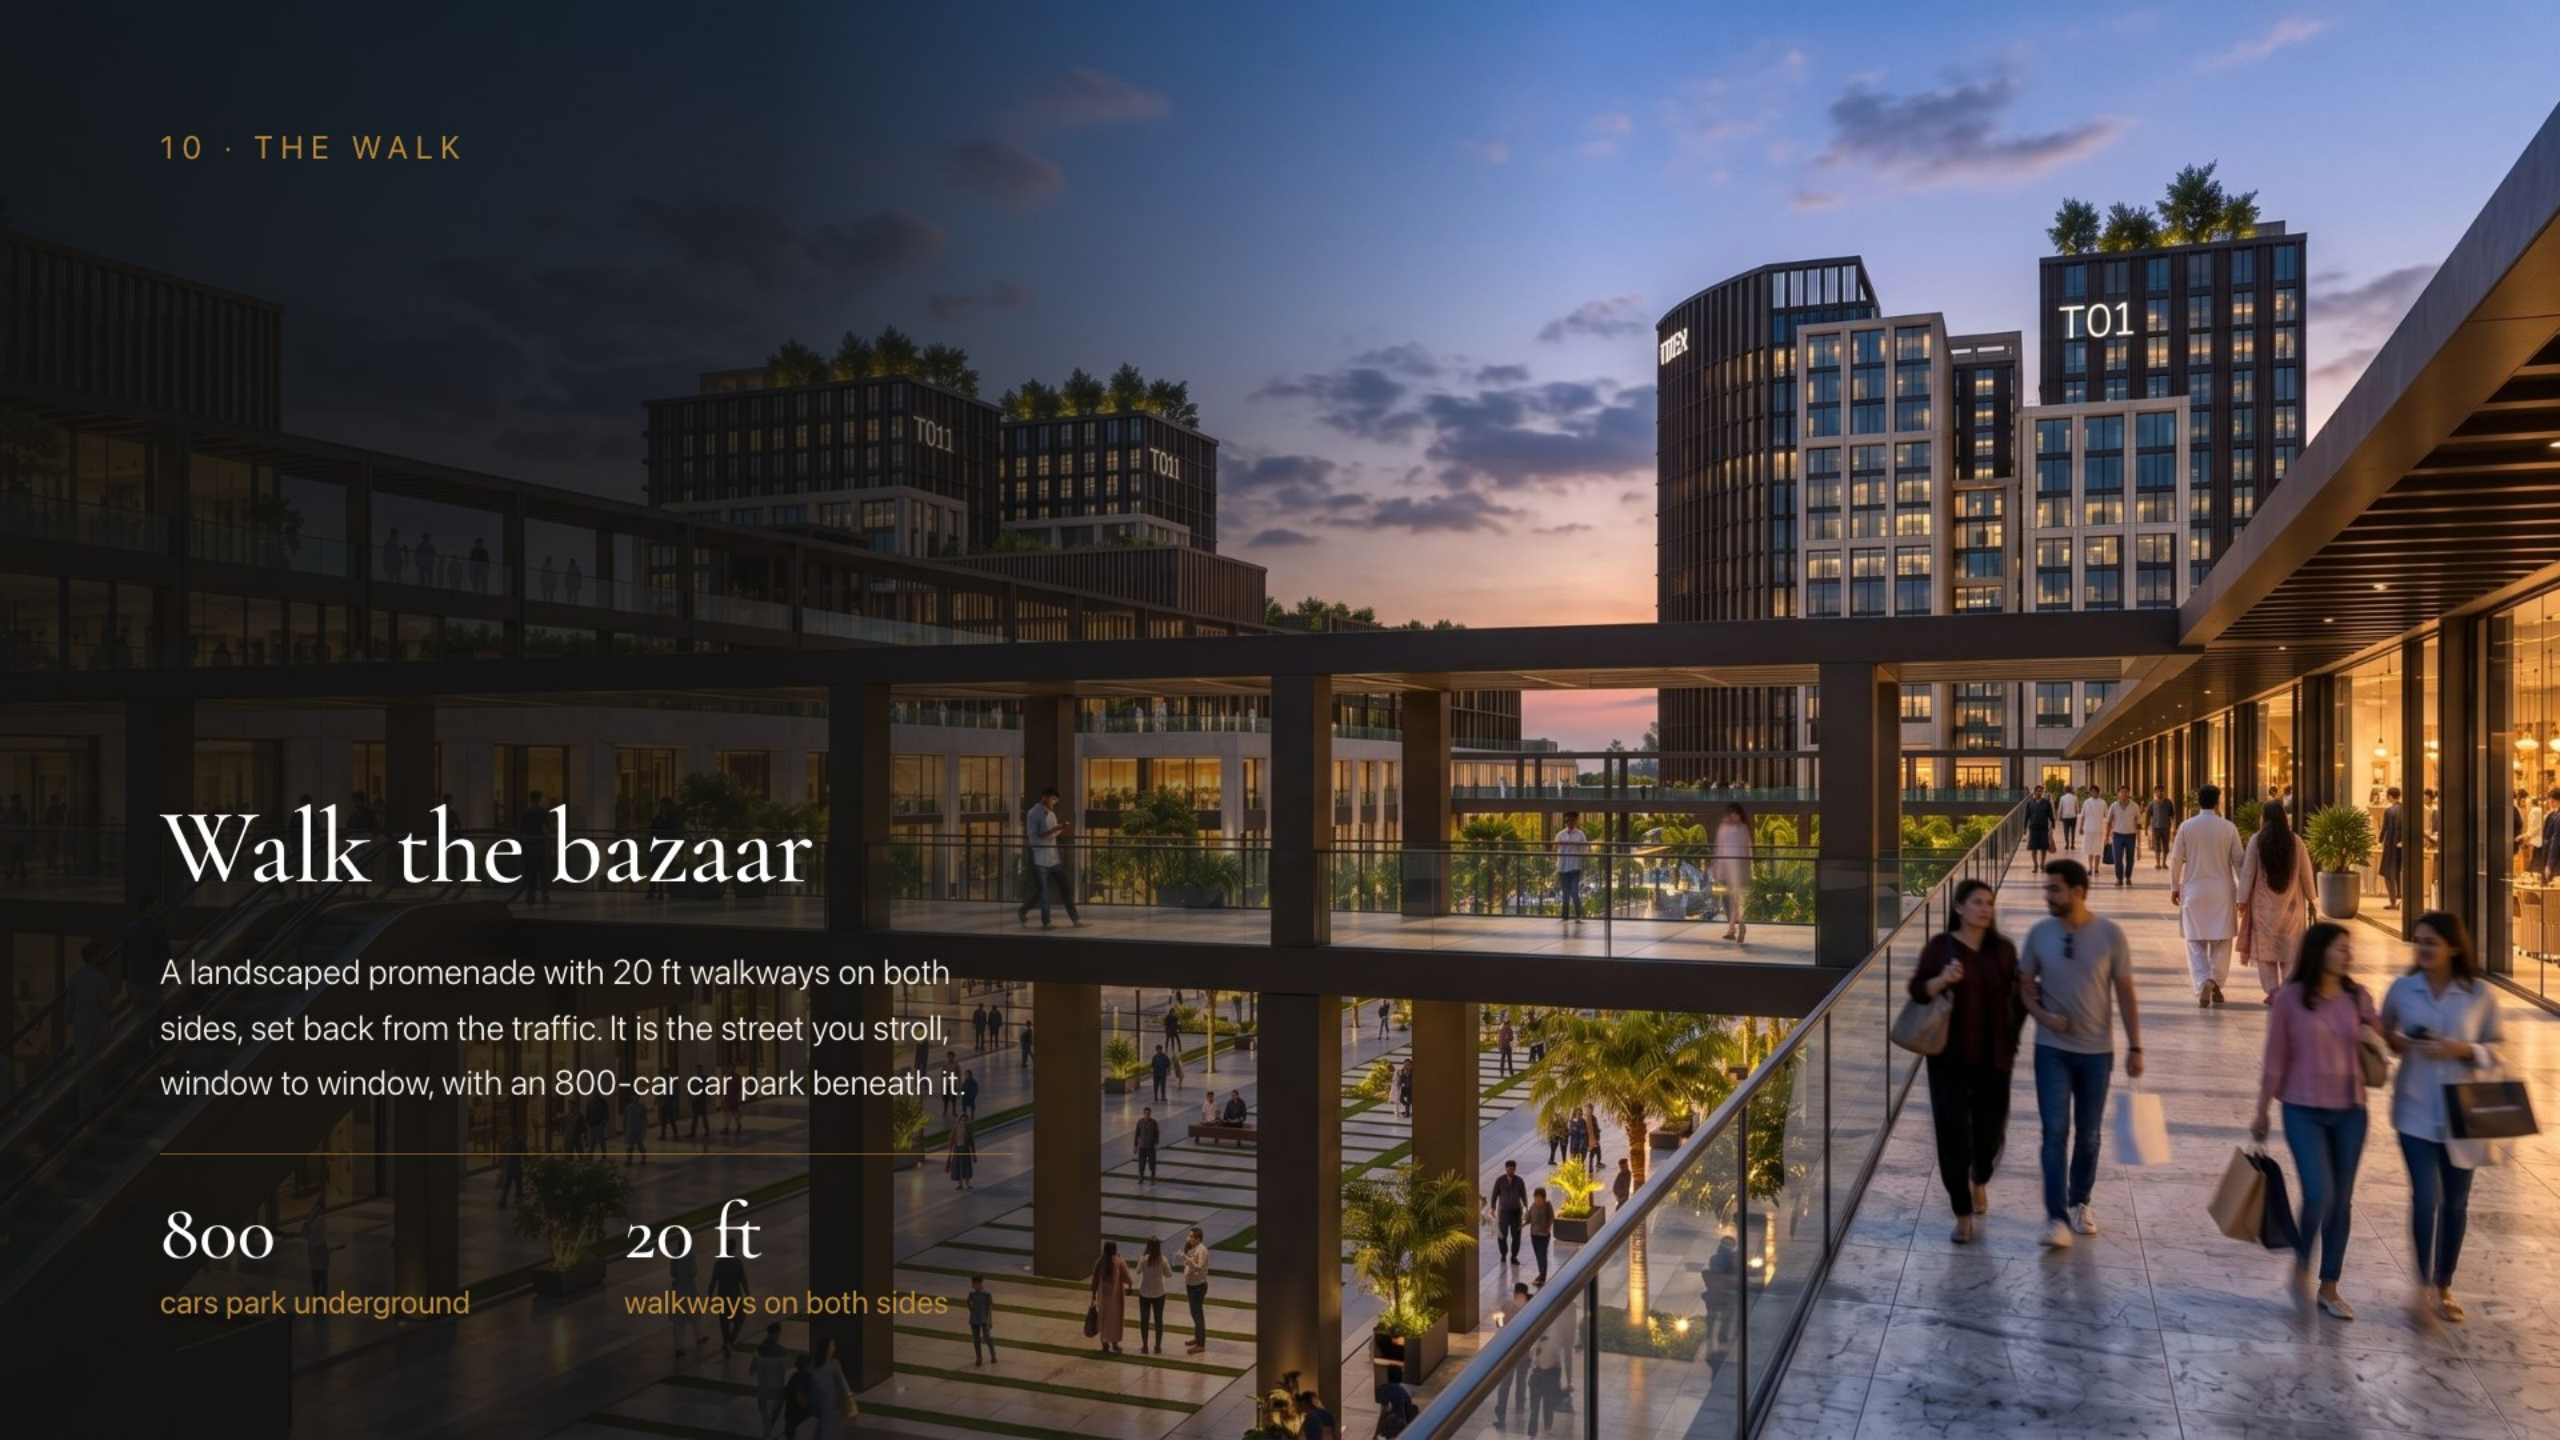

Walk the bazaar

A landscaped promenade with 20 ft walkways on both sides, set back from the traffic. It is the street you stroll, window to window, with an 800-car car park beneath it.

800
cars park underground

20 ft
walkways on both sides




Where the streets meet

The plaza at the centre of the site is the city's chowk, made new. Colonnades shade the shopfronts, and cafés spill onto the square in the evening.



Brick, shade and street life


Terracotta façades with deep, recessed windows keep the sun off. Shops and cafés open onto the street, with offices and apartments above.

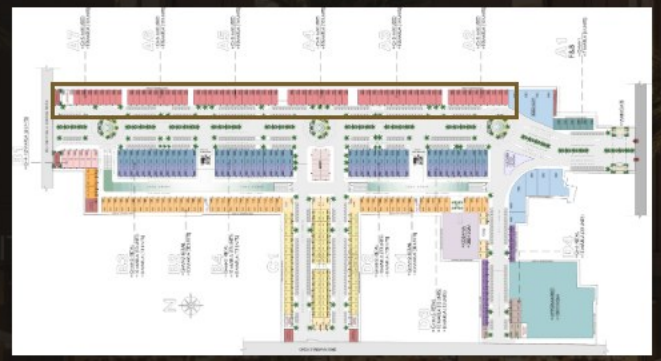

Location on the masterplan

Arches you can shop under

Cream stone, carved screens and tiled arches line Taksim Streets 1 and 2, lit by lanterns after dark. Each street is 97.5 ft across, plot to plot.

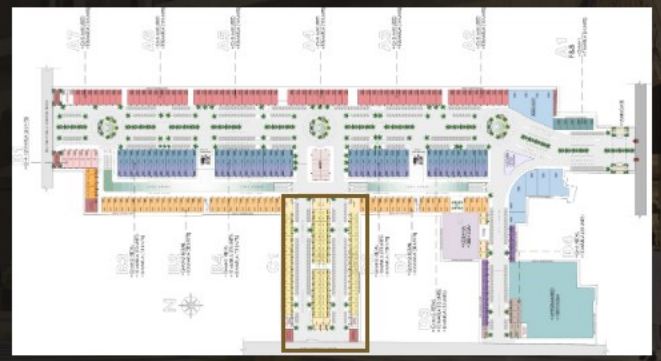

Location on the masterplan



A flagship at the centre

A glass-fronted flagship building with fountains at its entrance, at the centre of the site between The Walk, The Boulevard and the Taksim Streets.



Location on the masterplan

For the whole family

A family entertainment anchor, a hypermarket and everyday retail, close to the main gate.

Brand shown for illustration only. Tenant not confirmed. All uses are planned and subject to change.



Location on the masterplan



A new skyline for Multan

Office towers on the Business Front and a hotel, planned for a later phase, overlook The Walk and the plaza below.

Planned and subject to change.


HOTEL
T01

Easy to reach, easy to park


The district is reached from three roads. An underground car park sits beneath The Walk, and the project can hold more than 2,000 cars at any one time.

2,000+
cars across the project

800
underground, beneath The Walk

3
road frontages

20 min
heritage tram loop

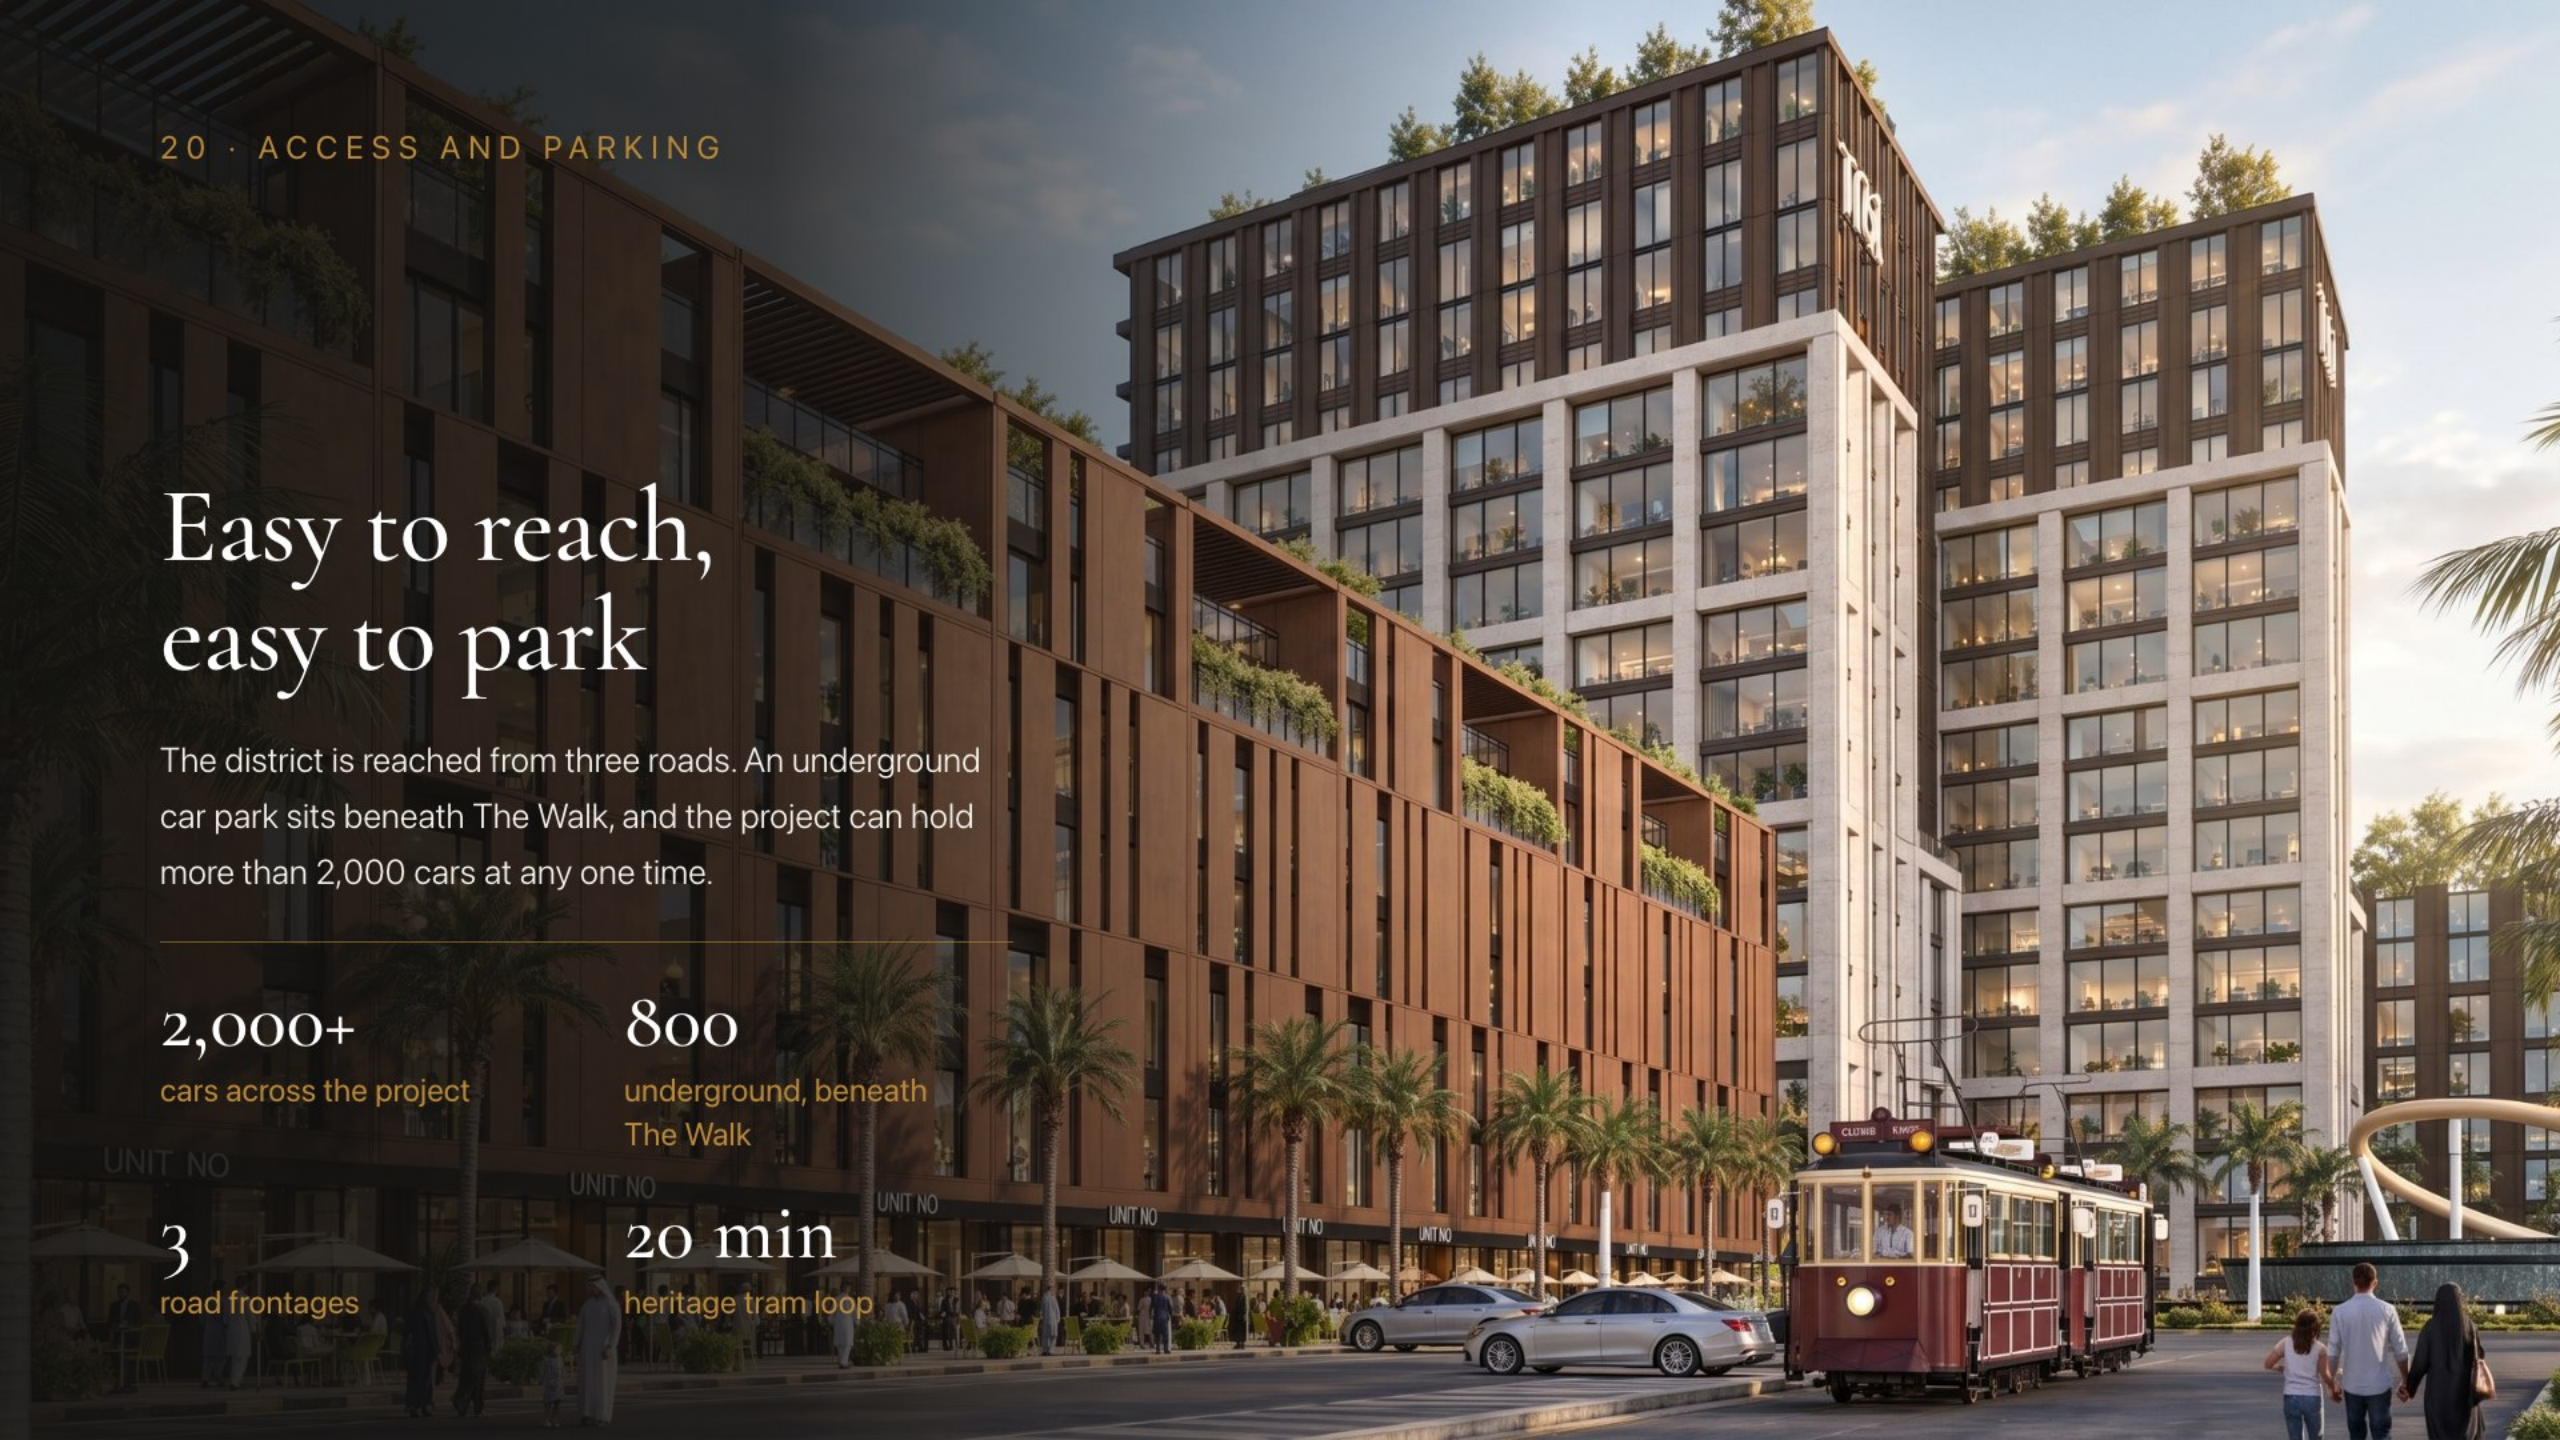

COMMERCIAL PLOTS

Choose your plot

355 commercial plots are sold individually across Blocks A to D. Each comes with a permitted height of ground plus one to ground plus five floors, depending on its block.

Send the plot number on WhatsApp

We reply with availability and the current payment plan.
+92 320 173 1111

PLOT SIZES

4 · 6 · 8 · 10 · 12

marla

PERMITTED HEIGHT

G+1 to G+5

by block

WHERE PLOTS FRONT

The Boulevard	**232 ft across**
The Walk	**20 ft walkways on a central green**
Taksim Streets 1 and 2	**97.5 ft across**
Green Street	**95 ft across**
Multan Public School Road	**60 ft**
Main Multan Avenue	**150 ft**

Sizes and road widths as per the layout plan of 26 October 2026.

MULTAN MILE

Book a site visit

Site and booking office
Main Multan Avenue, near Multan Public School, Multan

Call or WhatsApp
+92 320 173 1111

Email and web
info@multanmile.com · multanmile.com

Scan to visit
multanmile.com

A ONE DEVELOPERS PROJECT

ONE DEVELOPERS

All images are artist's impressions. Brands shown in renders are for illustration only. Plans, uses and specifications are planned and subject to change. This brochure is not an offer or a contract.